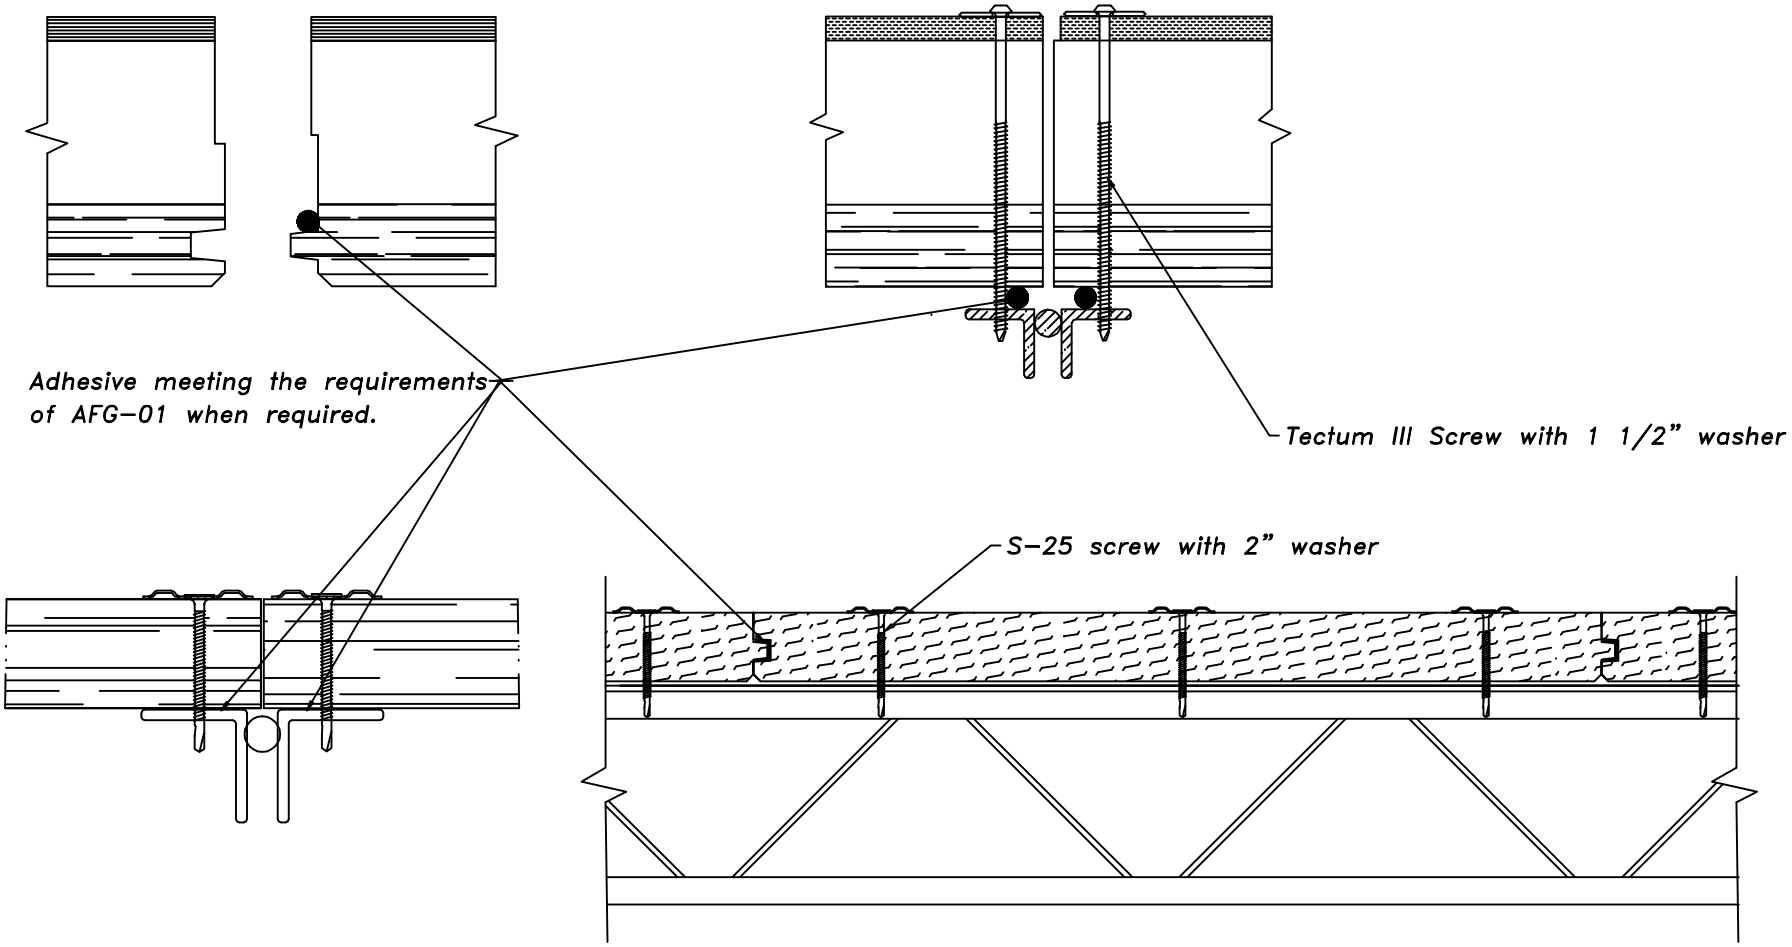

Typical end and side detail for Tectum Roof Decks attached to bar joist. Screw spacing and number per panel width is shown on other drawings.

REVISIONS			
NO.	DATE	BY	REMARKS

TECTUM INC.

Screw attachment of Tectum plank to Steel

DATE 2/23/95 SCALE none

DRWN: LDB CHECKED:

APPROVED:

DRAWING NUMBER RP11

CAD FILE: RP11